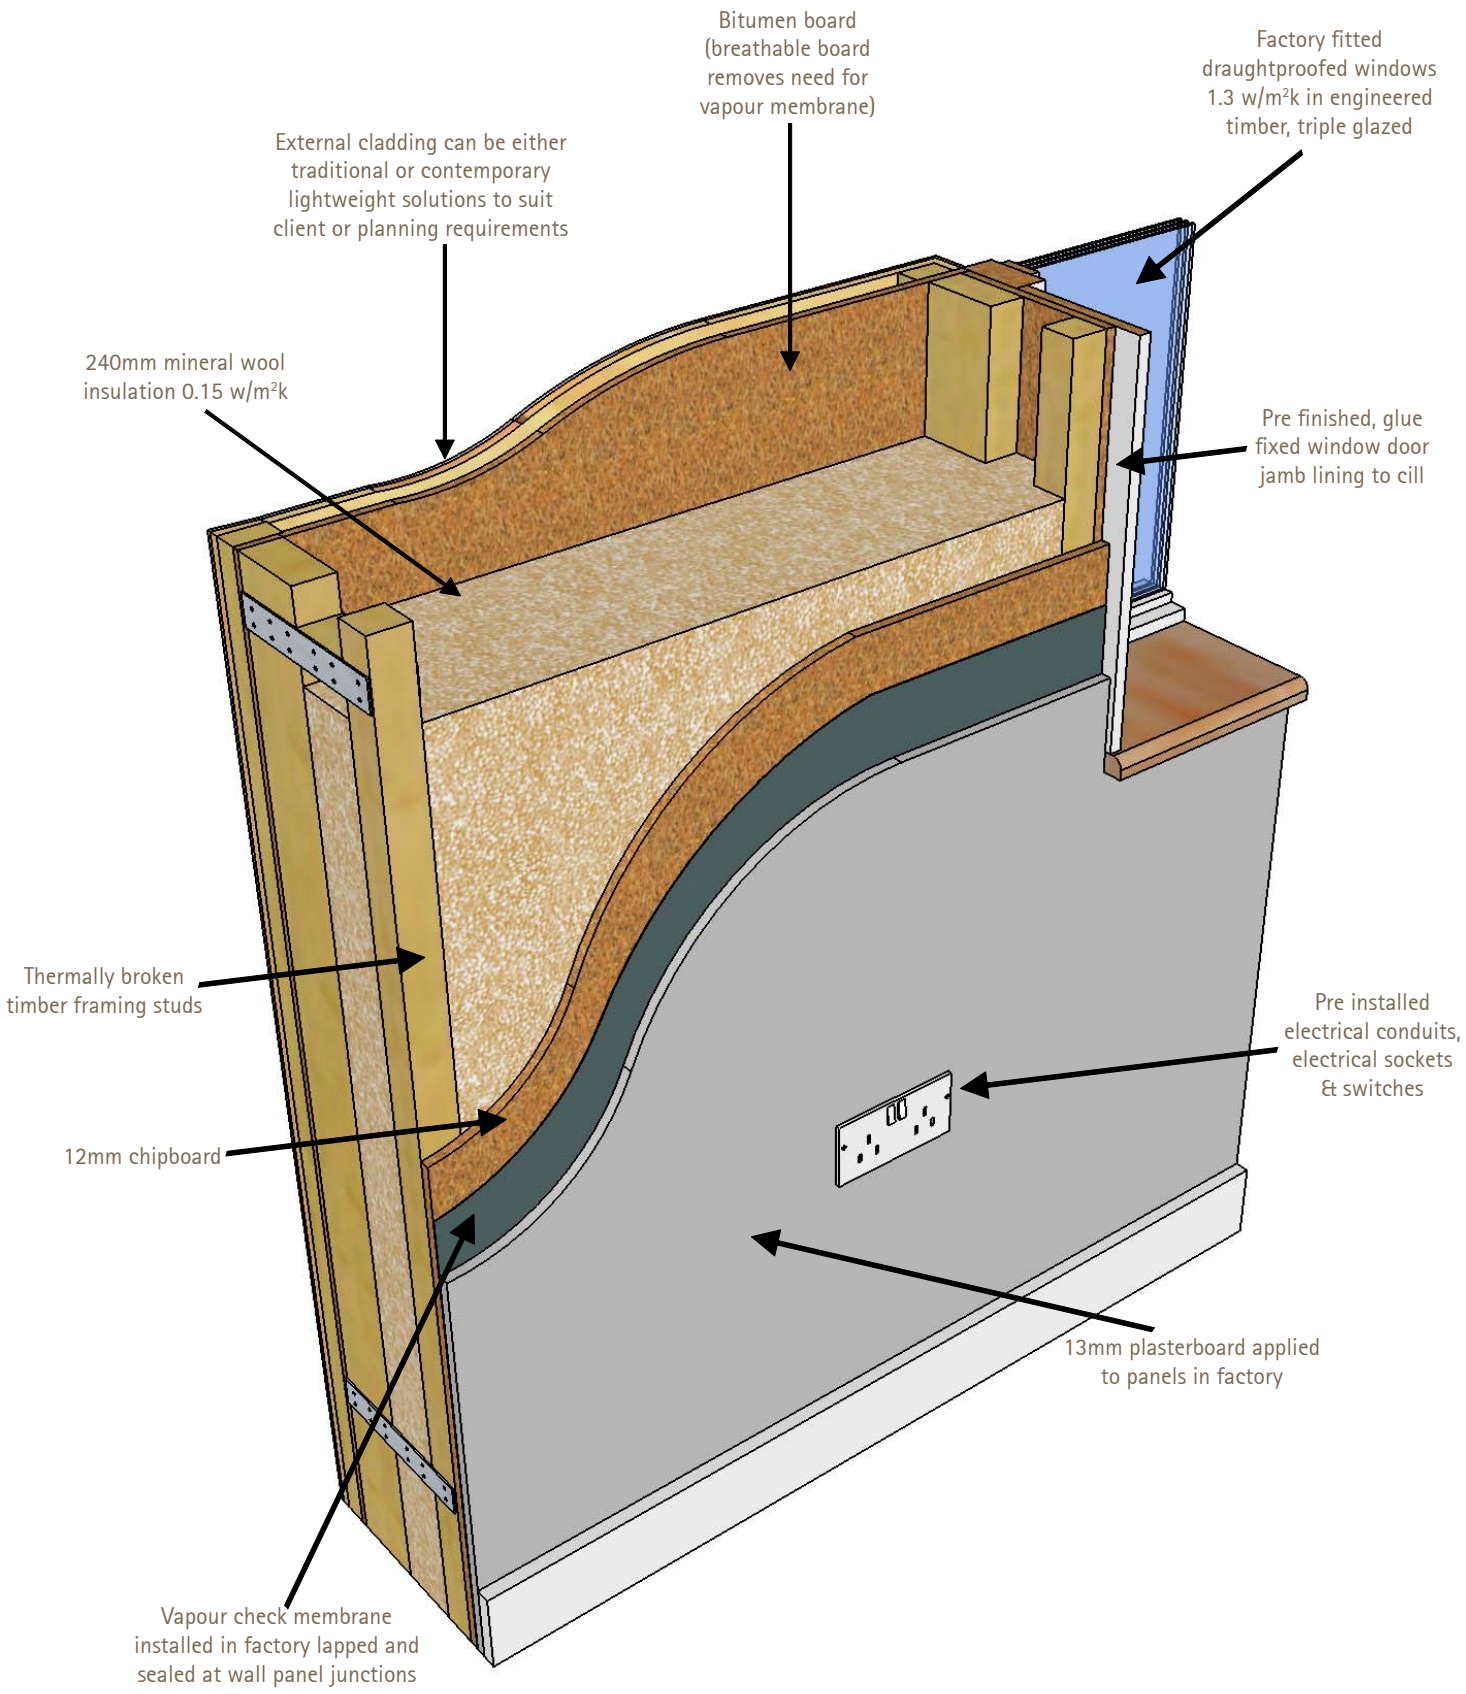
Bitumen board (breathable board removes need for vapour membrane)
Factory fitted draughtproofed windows 1.3 w/m²k in engineered timber, triple glazed
External cladding can be either traditional or contemporary lightweight solutions to suit client or planning requirements
240mm mineral wool insulation 0.15 w/m²k
Pre finished, glue fixed window door jamb lining to cill
Thermally broken timber framing studs
Pre installed electrical conduits, electrical sockets & switches
12mm chipboard
13mm plasterboard applied to panels in factory
Vapour check membrane installed in factory lapped and sealed at wall panel junctions